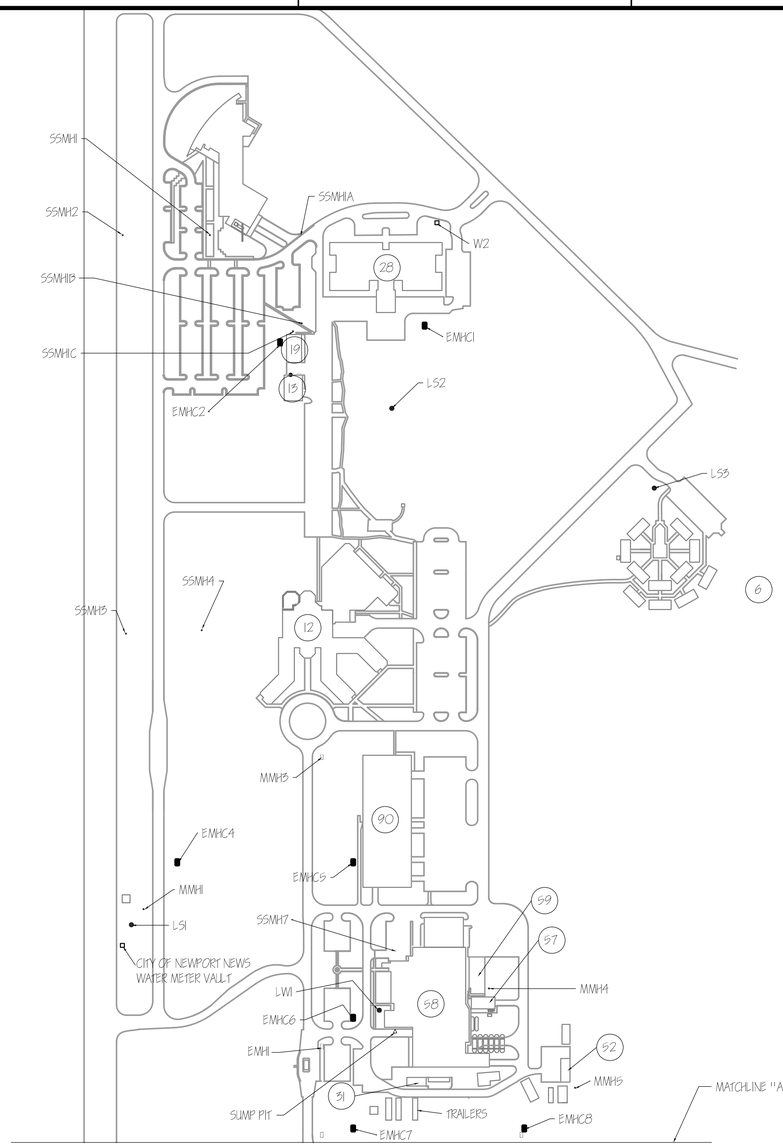

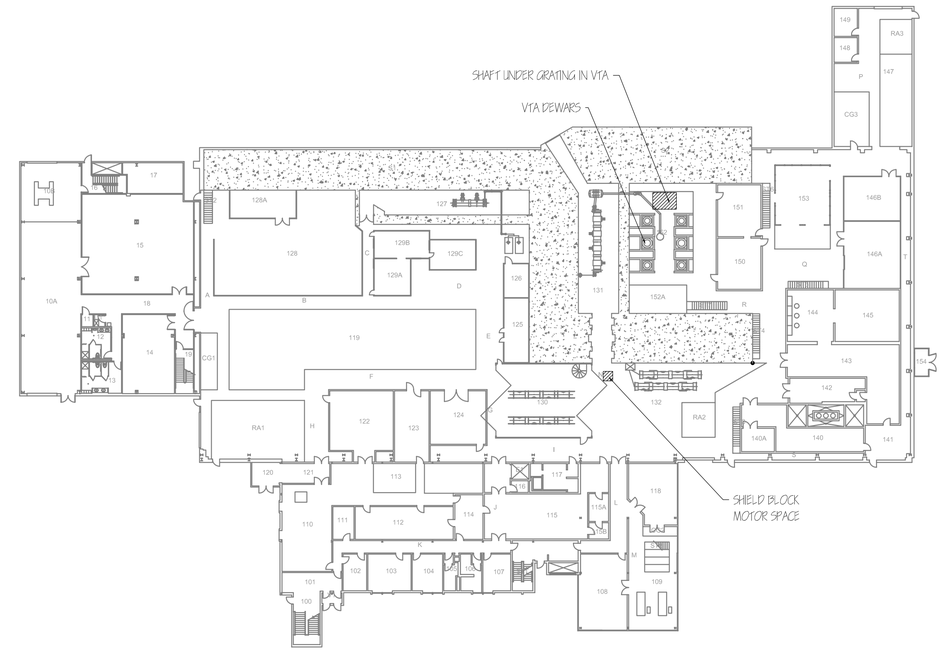

TEST LAB - FIRST FLOOR

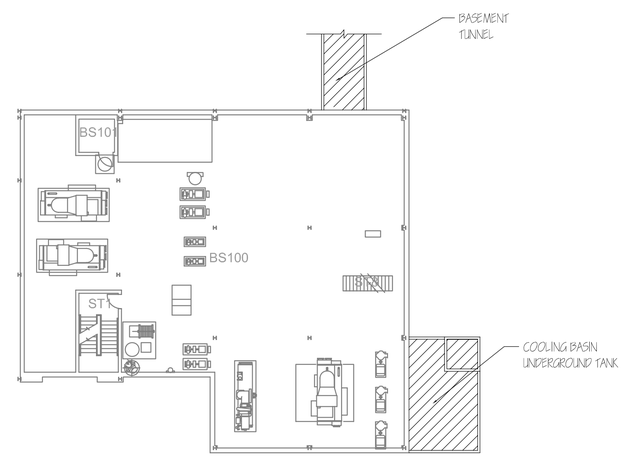

TEST LAB - BASEMENT

ABBREVIATIONS AND SYMBOLS

▭	WATER METER VAULT	EMHCI	COMMUNICATIONS MANHOLE
▯	ELECTRICAL AND COMMUNICATIONS MANHOLES	EMHI	ELECTRICAL POWER MANHOLES
•	MECHANICAL MANHOLE	LSI	LIFT STATION - SANITARY SEWER
●	LIFT STATION	LWI	LIFT STATION - STORM WATER
▨	HATCHED AREA DENOTES CONFINED SPACES	MMHI	MECHANICAL MANHOLES
△	PIT	SSMHI	SANITARY SEWER MANHOLES
(95)	DENOTES BUILDING NUMBER	WI	WATER METER VAULT

SYM.	ZONE	DESCRIPTION	APPR.	DATE

REVISIONS

USERS	FACILITIES MANAGEMENT

CONCEPT REVIEWED	DATE	DESIGNER: NAME	DATE: DATE
		DRAWN: DAVID FAZENBAKER	9.JUL.07
CHECKED		CHECKED	
APPROVED		APPROVED	

Jefferson Lab Facilities Management

TITLE:

CONFINED SPACE LOCATIONS
PARTIAL SITE PLAN - CAMPUS AREA

SCALE	DRAWING NUMBER	SHEET	REV
X=X	XXXXXX-XXXX-XXX-XXX	1 OF 2	0

PATH: \\FM\corp\photos\VFD_photos\

FILE NAME: drawing.dwg

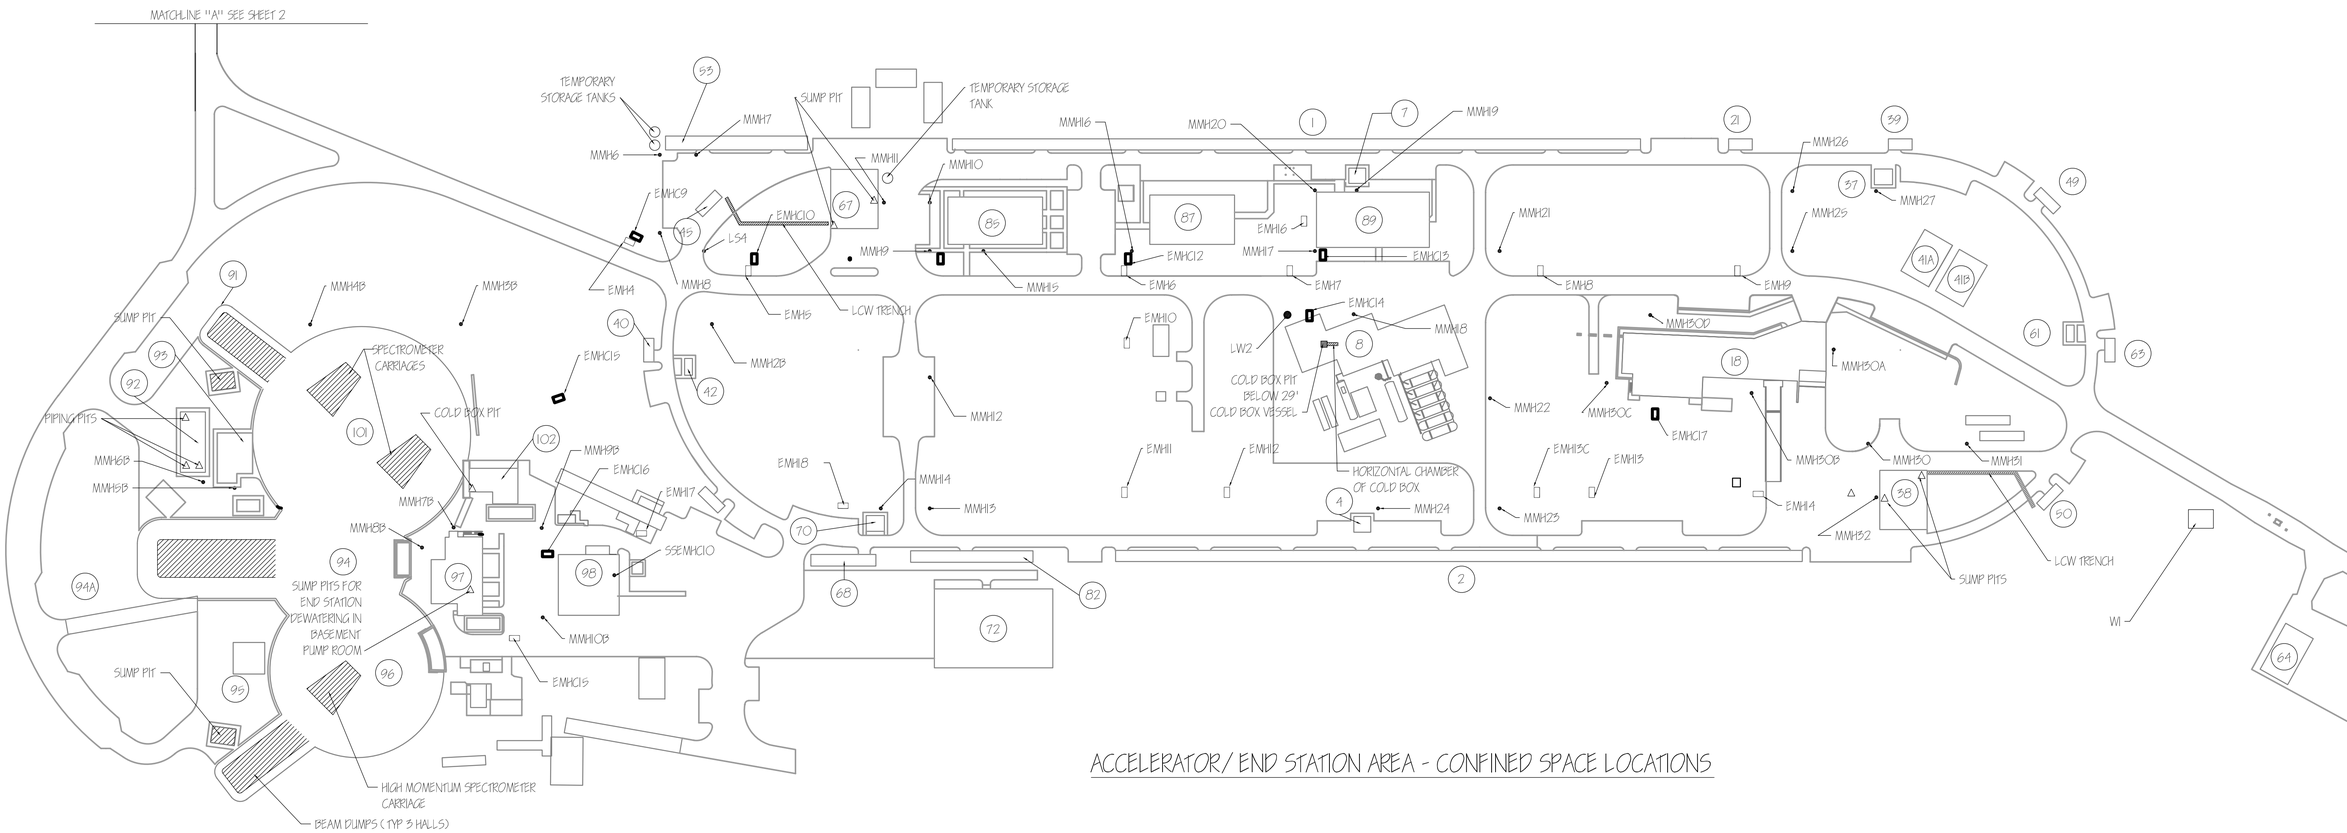

ACCELERATOR/ END STATION AREA - CONFINED SPACE LOCATIONS

ABBREVIATIONS AND SYMBOLS

▭	WATER METER VAULT
▯	ELECTRICAL AND COMMUNICATIONS MANHOLES
•	MECHANICAL MANHOLE
●	LIFT STATION
▨	HATCHED AREA DENOTES CONFINED SPACES
△	PIT
(95)	DENOTES BUILDING NUMBER
EMHCI	COMMUNICATIONS MANHOLE
EMHI	ELECTRICAL POWER MANHOLES
LSI	LIFT STATION - SANITARY SEWER
LWI	LIFT STATION - STORM WATER
MMHI	MECHANICAL MANHOLES
SSMHI	SANITARY SEWER MANHOLES
WI	WATER METER VAULT

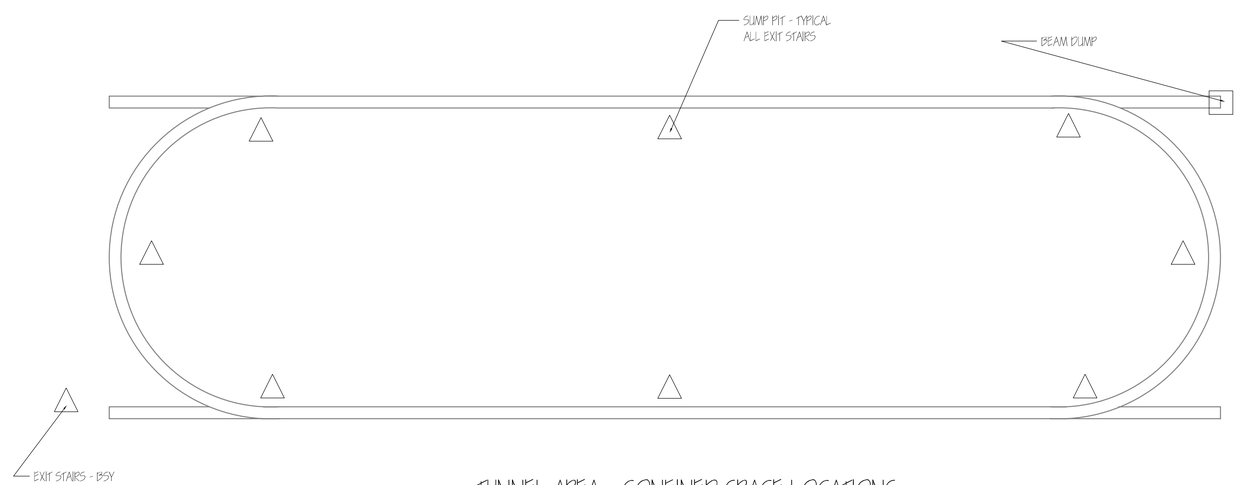

TUNNEL AREA - CONFINED SPACE LOCATIONS

SCALE: NONE

SYM.	ZONE	DESCRIPTION	APPR.	DATE

REVISIONS

USERS	FACILITIES MANAGEMENT

CONCEPT REVIEWED	DATE	DESIGNER NAME	DATE
		DRAWN DAVID FAZENBAKER	30JUL07
CHECKED		CHECKED	
APPROVED		APPROVED	

Jefferson Lab Facilities Management

TITLE: CONFINED SPACE LOCATIONS PARTIAL SITE PLAN - ACCELERATOR AREA

SCALE	DRAWING NUMBER	SHEET	REV
X=X	[illegible]	2 OF 2	0

PATH: \\FAF\usrgp\jlabdata\FMS_admin\
FILE NAME: drawing.dwg